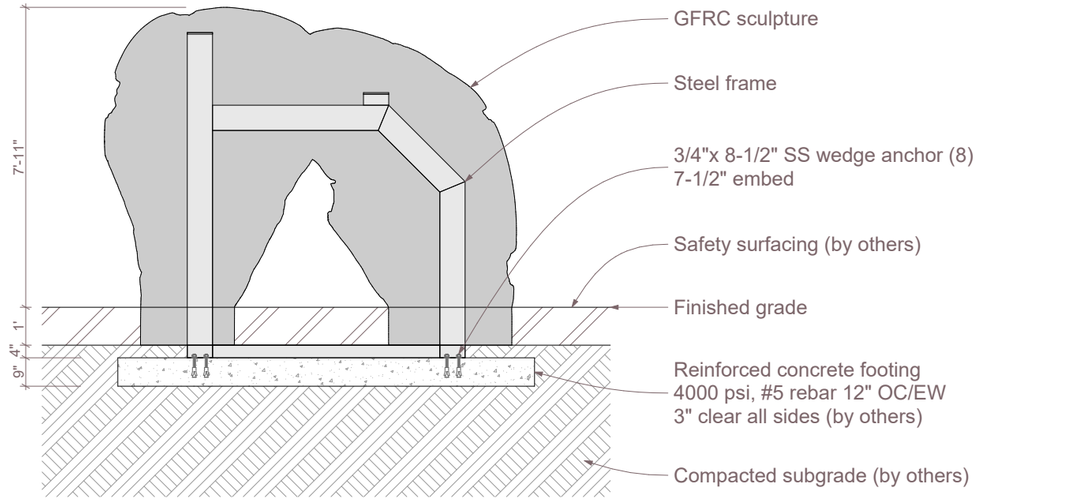

1 Section
SCALE: 1/4" = 1'-0"

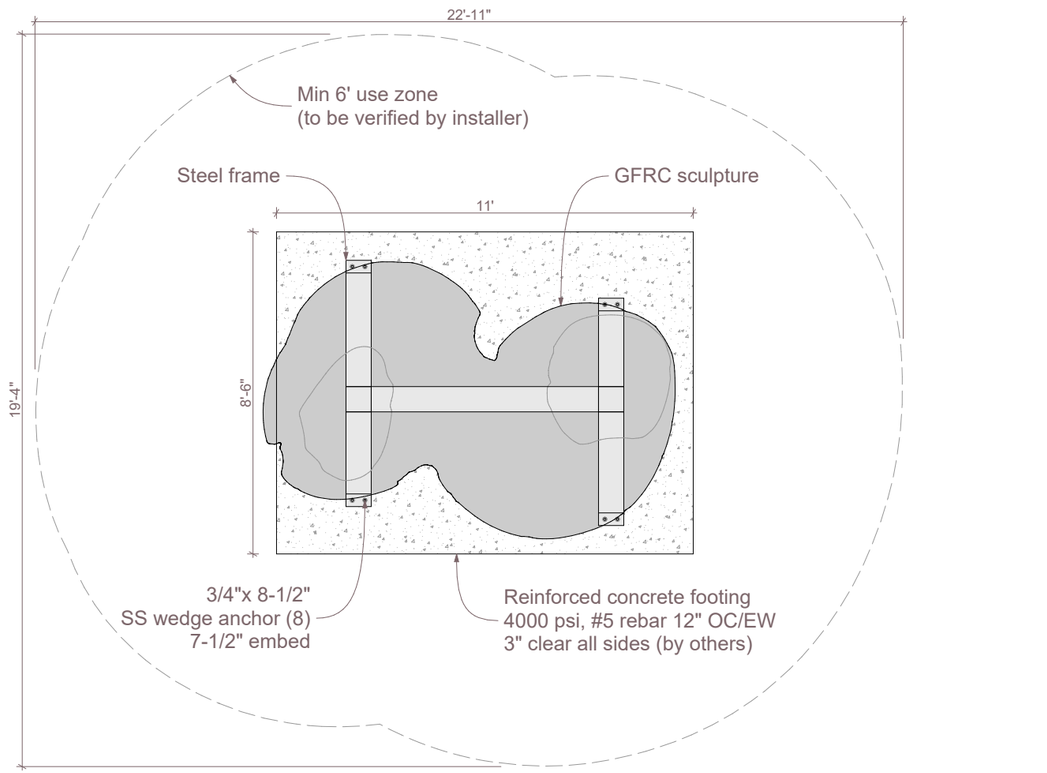

2 Plan
SCALE: 1/4" = 1'-0"

3 Mitosis #1_SC003

ID SCULPTURE
PLAY. CLIMB. EXPLORE.

Mitosis #1

SC003

Age Group: 5-12

100% CONSTRUCTION DRAWINGS

All IDS projects are designed to meet or exceed ASTM 1487. Please consult ASTM 1487 for required hazard warning and signage specifications. Not all equipment may be appropriate for all children. Supervision is required.
ASTM compliant safety surfacing is required under and around all play equipment.
The Americans with Disabilities Act (ADA) may require your play area to be accesible, please consult with an ADA professional to ensure compliance.

Date
2/7/2025

Sheet #
A.01.1

Drawing Title
Layout

Approved By / Date:

IDS
591 South Boulevard Street
Gunnison, Colorado 81230
info@idsculpture.com